
ADU BUILDERS OF ARIZONA

Catclaw

680 SQ. FT. / ONE BEDROOM / ONE BATH

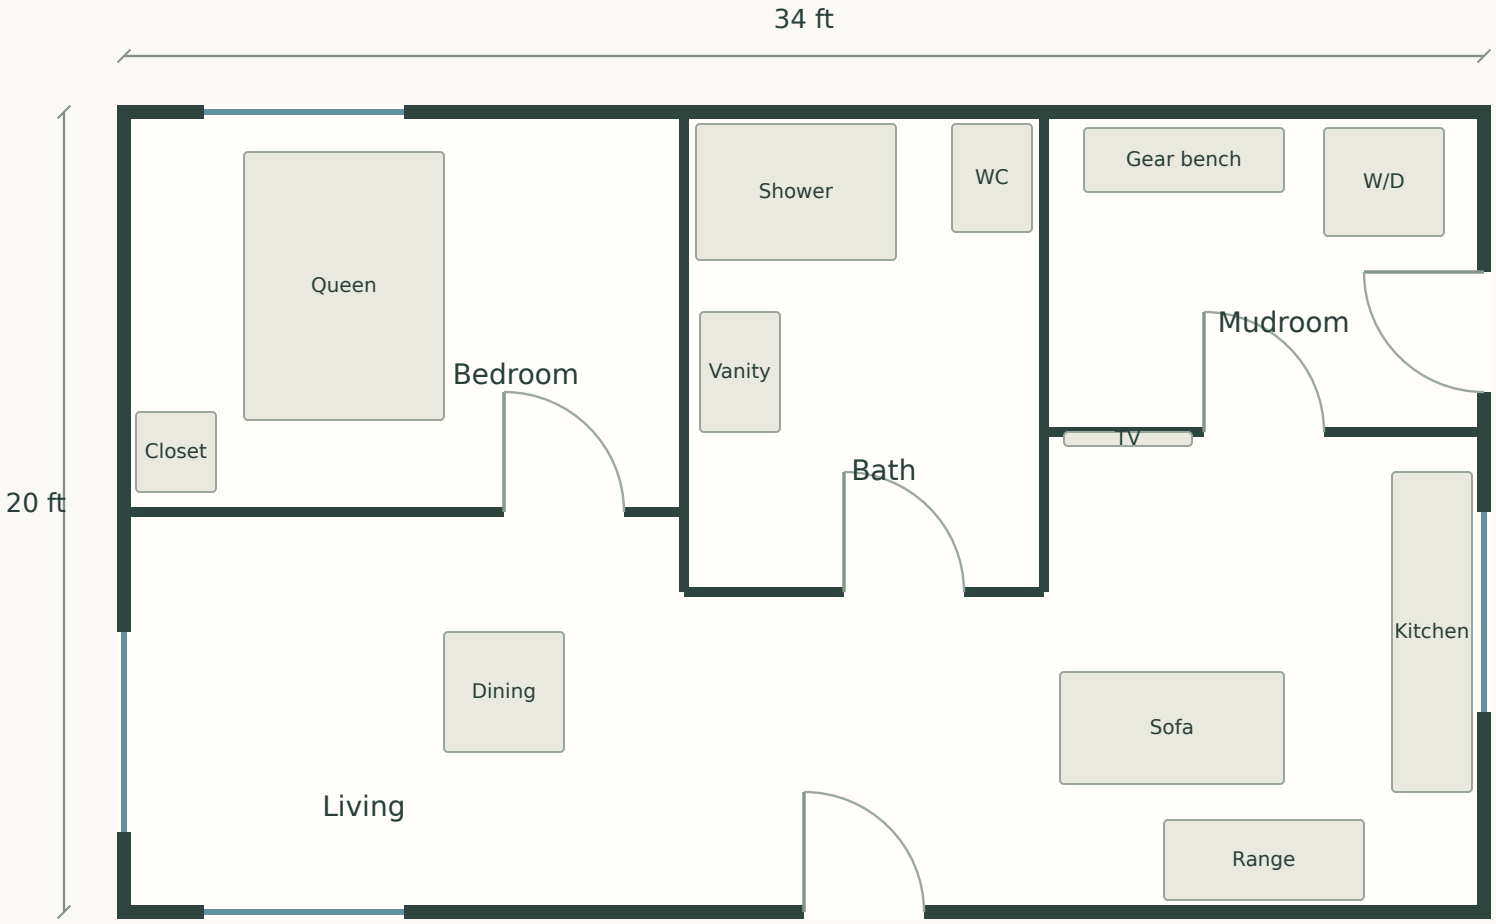

↑ NORTH

Gear entry

East gate faces a separate mudroom door.
A covered outdoor rack belongs by the gate.

Living and kitchen

Utility door closes off the east kitchen.
Keep the entry route south of the sofa.

Concept finishes

Gray-olive slab doors, pale quartzite, soft brass and sage-gray painted two-panel doors.

Concept floor plan • Exterior footprint dimensions shown. Blue lines indicate glazing, including the patio opening where specified.

Exterior wall thickness and final fixture, cabinet and site dimensions are developed during project design.